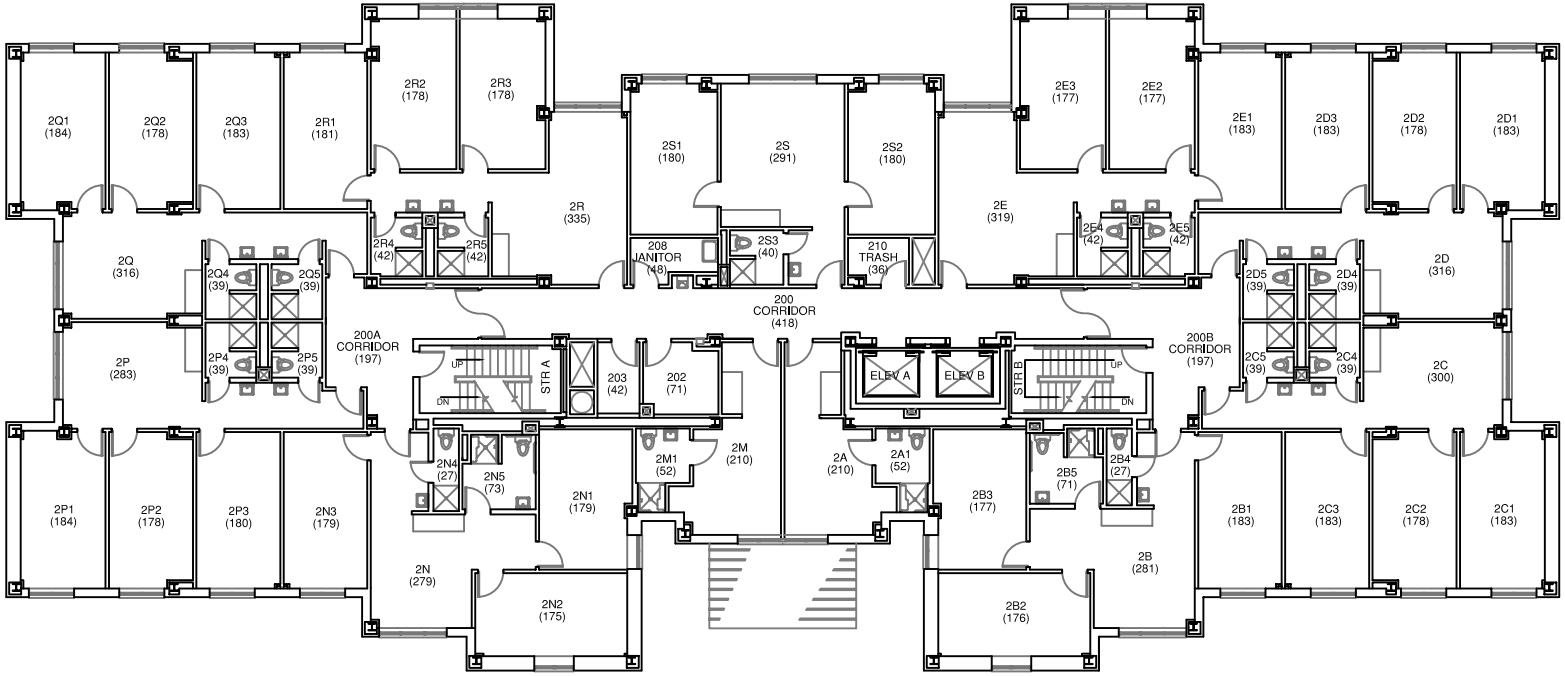

Asbestos Free

Presumed Asbestos Containing Material

BINGHAMTON UNIVERSITY

MOHAWK HALL

SECOND FLOOR PLAN

BLDG. NO. 134

NORTH

scale 0 5 10 20 40 feet

07/02

Gross Area: 11,907 sf