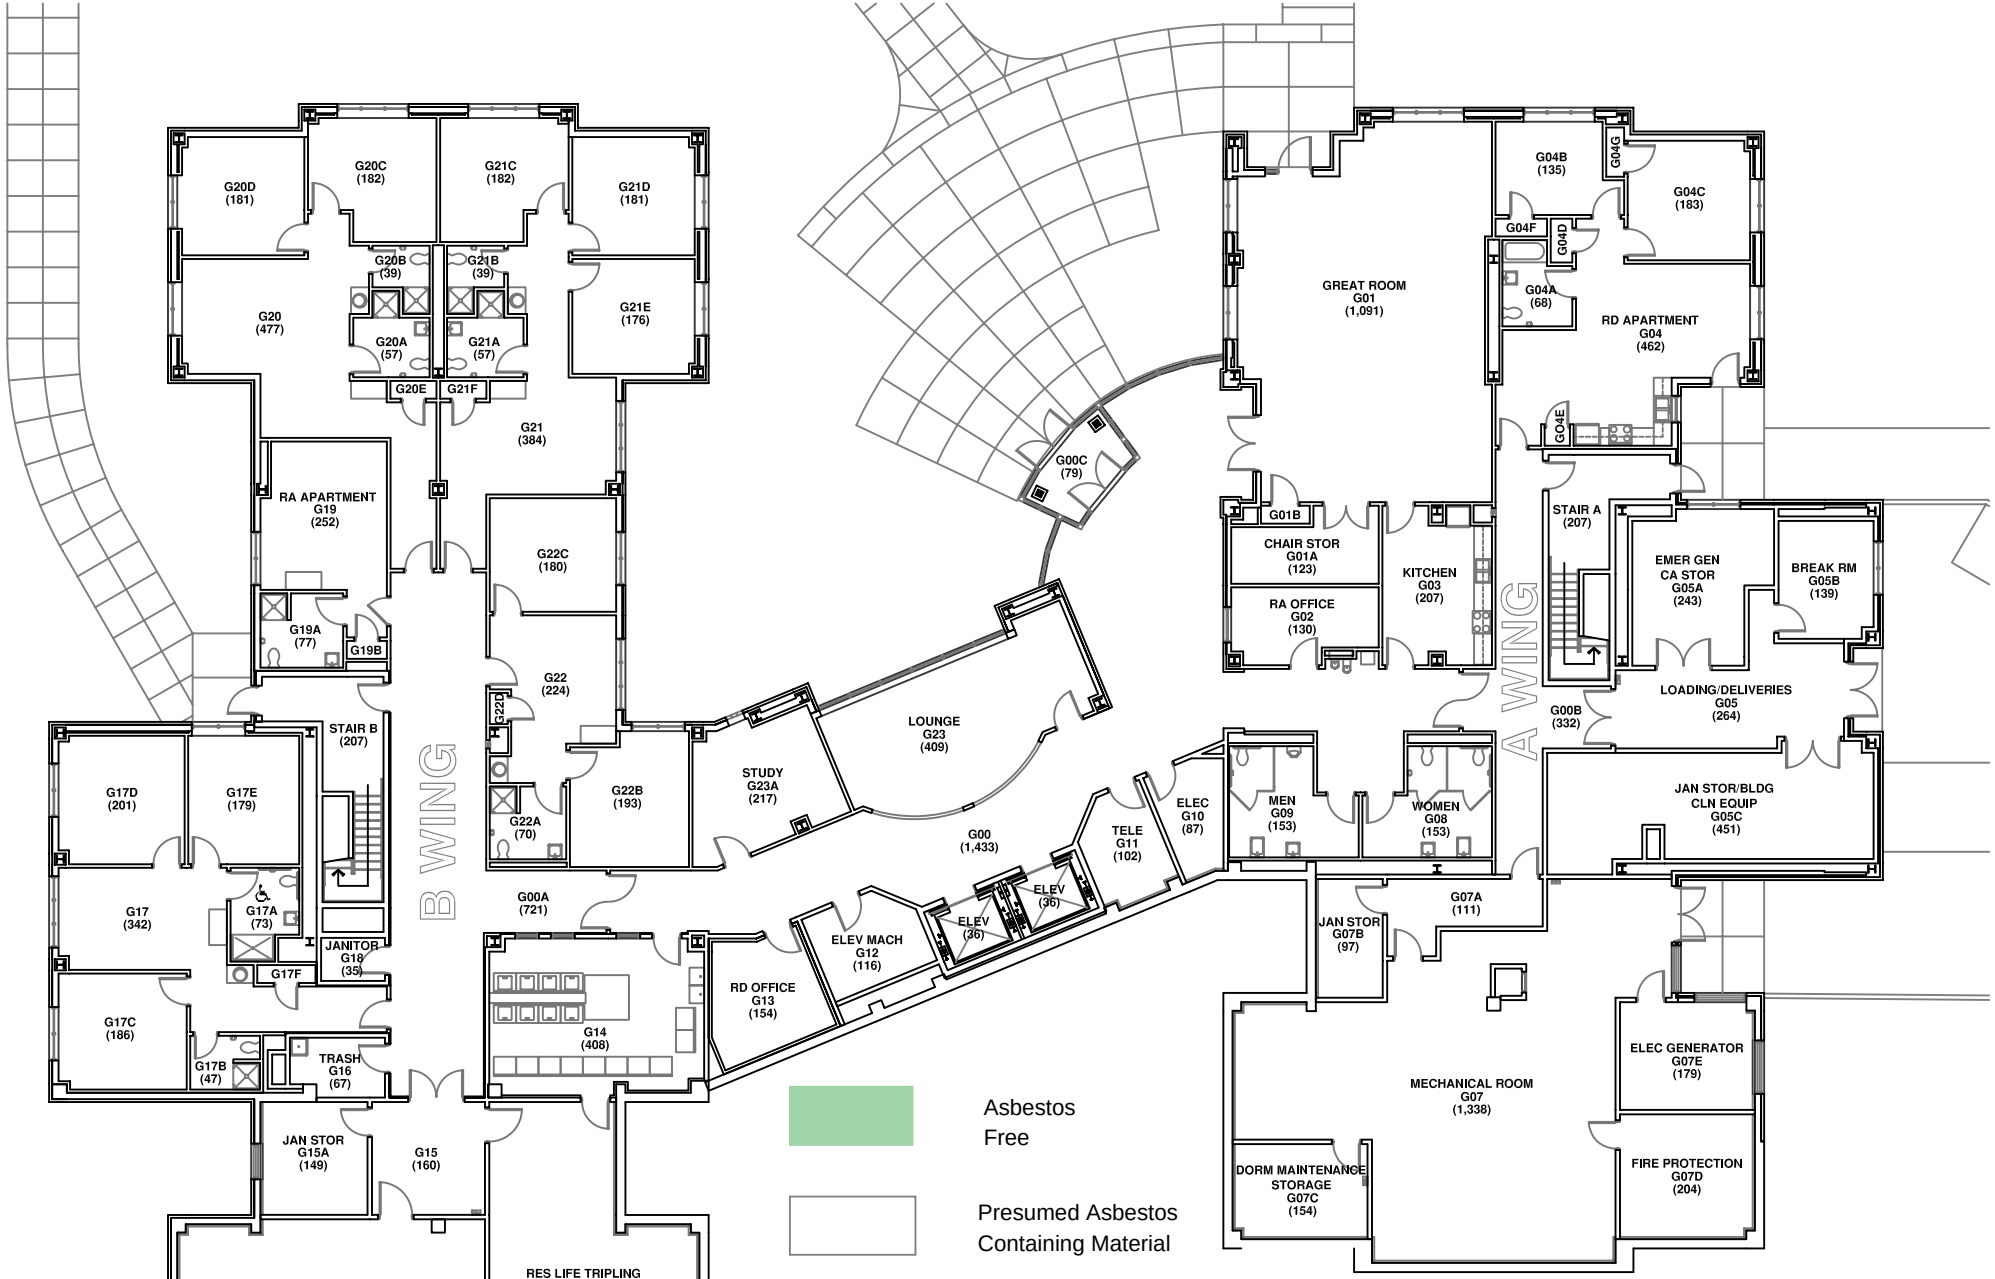

BINGHAMTON UNIVERSITY

WINDHAM HALL (MOUNTAINVIEW COLLEGE)

BLDG. NO. 138

GROUND FLOOR PLAN

04/03

Gross Area: 19,523 sf