BINGHAMTON UNIVERSITY

JOHNSON HALL (DICKINSON COMMUNITY) BLDG. NO. 160

THIRD FLOOR PLAN

scale 0 10 20 40 80 feet

NORTH

10/13

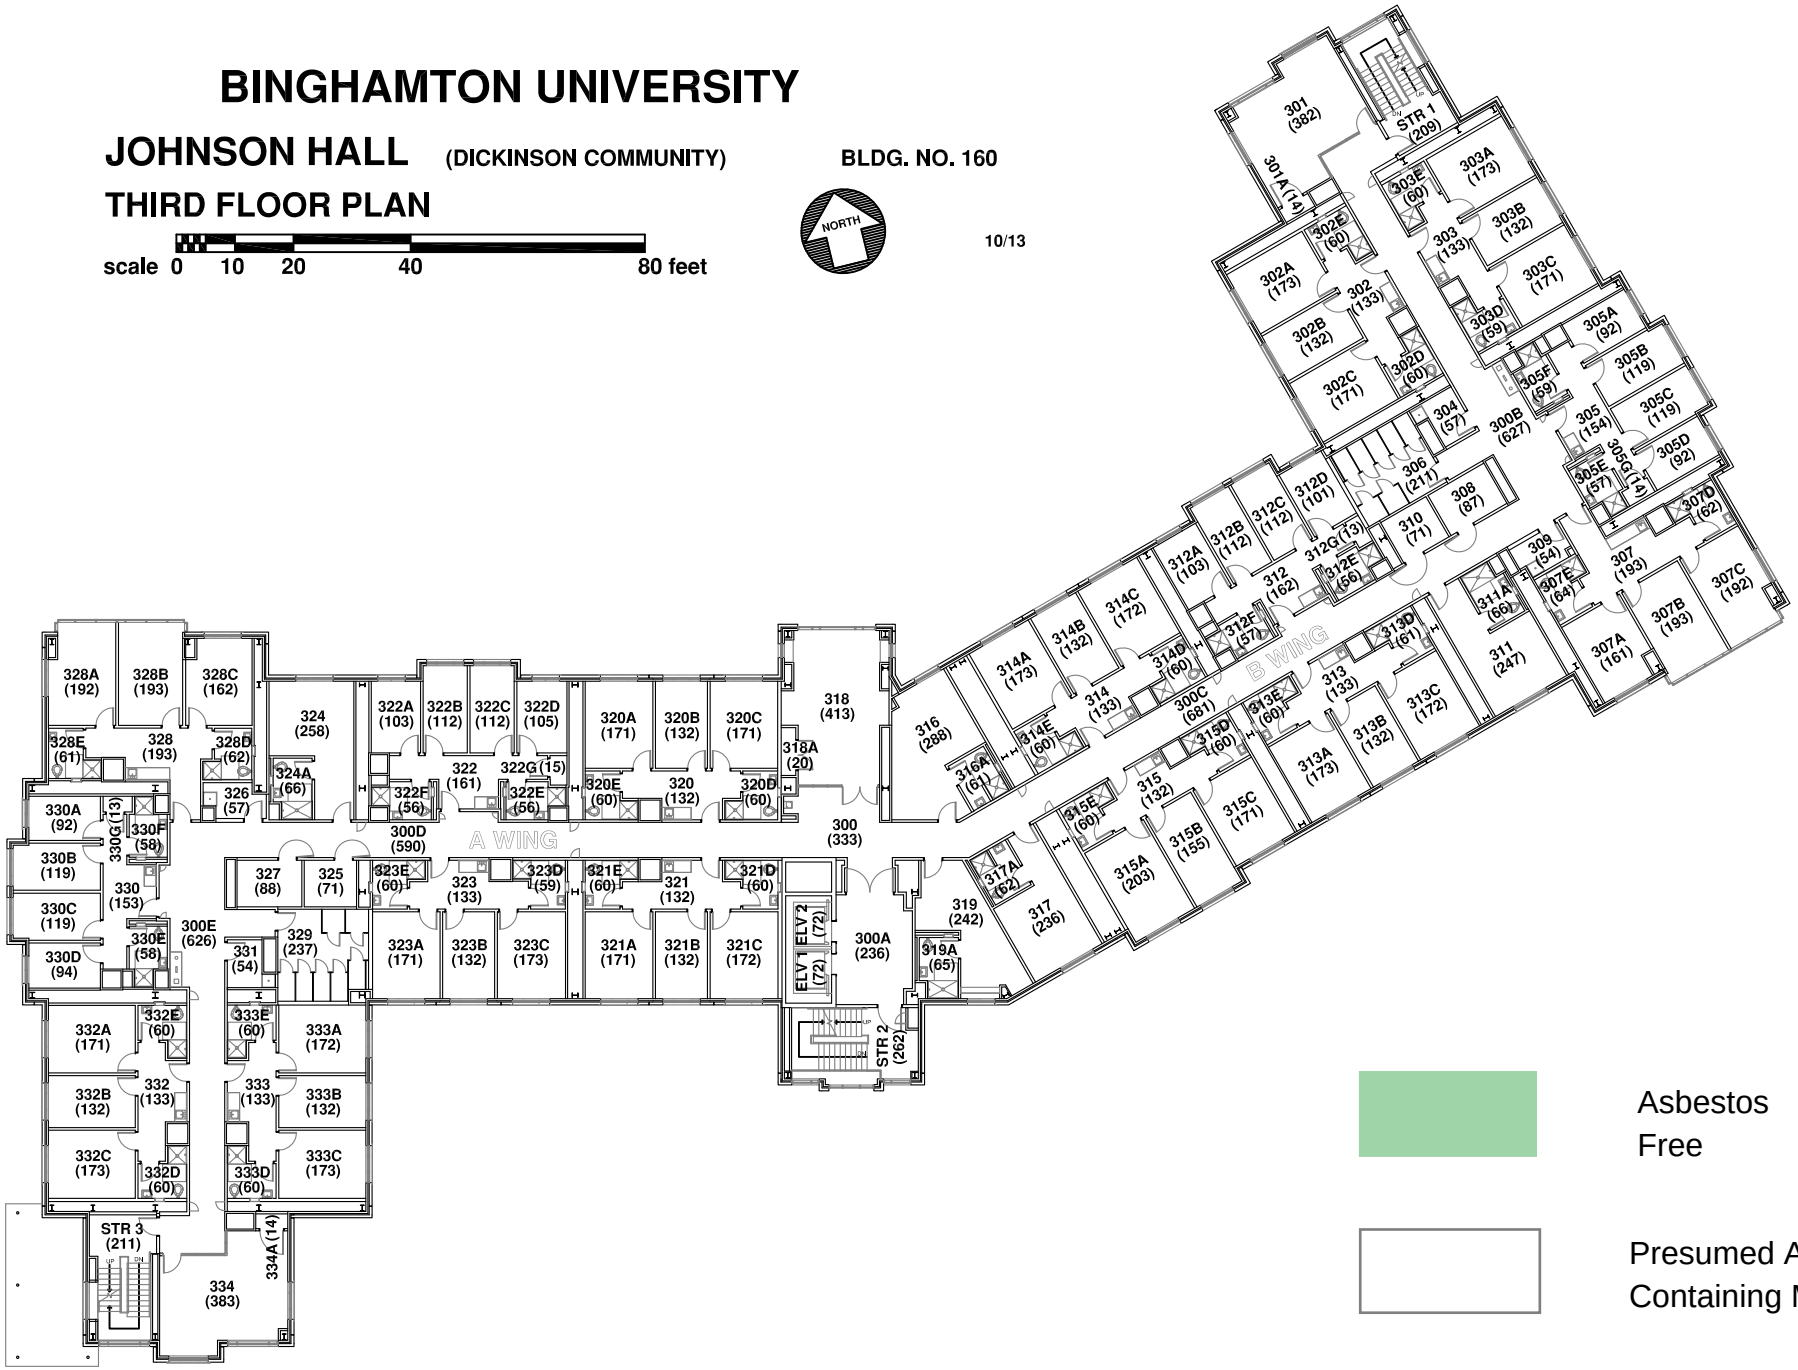

Asbestos Free

Presumed Asbestos Containing Material

Gross Area: 24,324 sf